A1

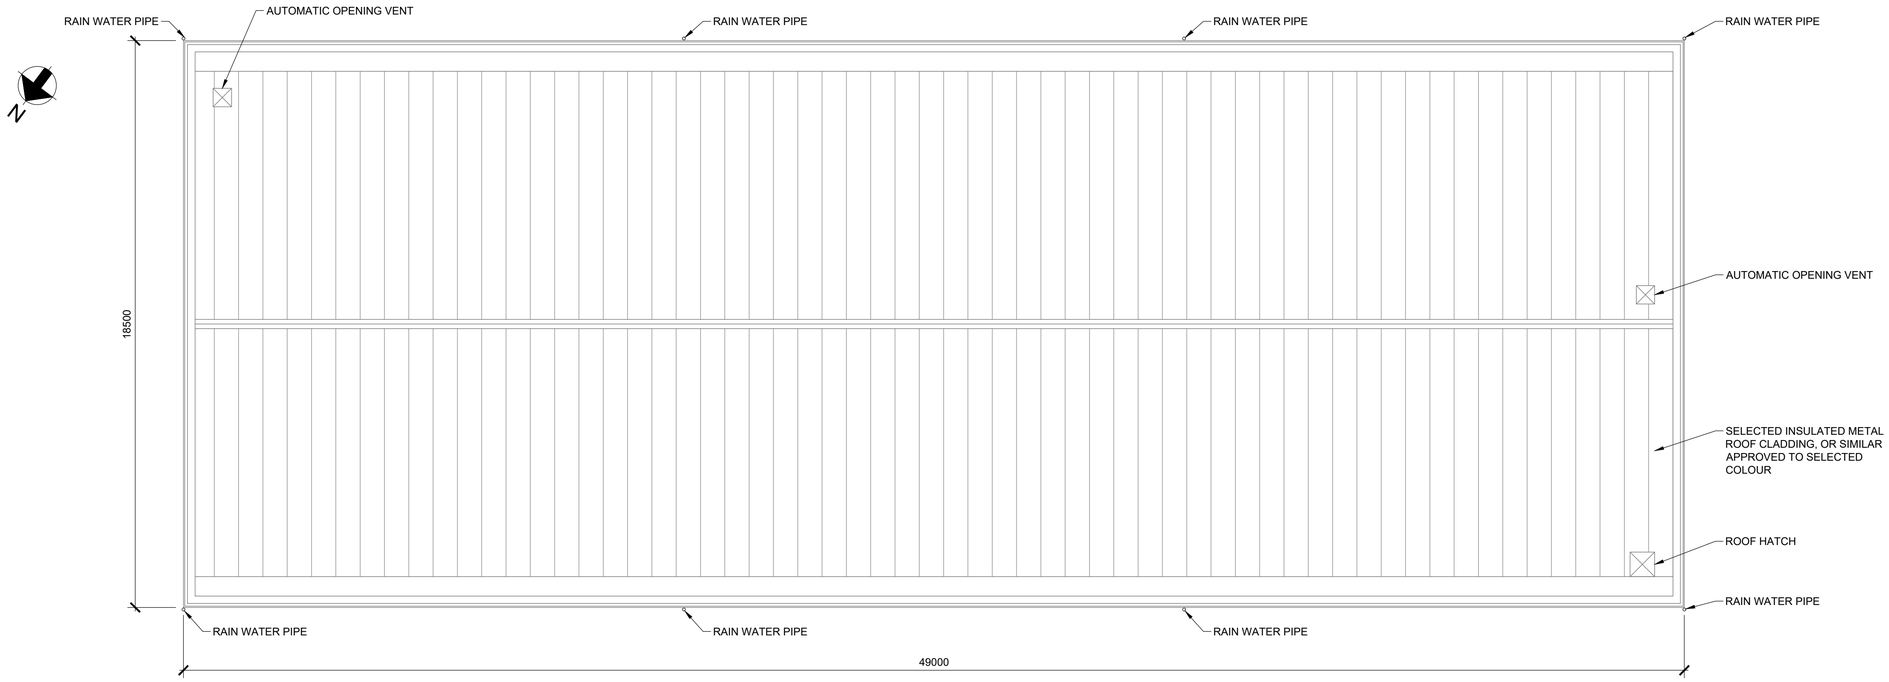

ROOF LAYOUT

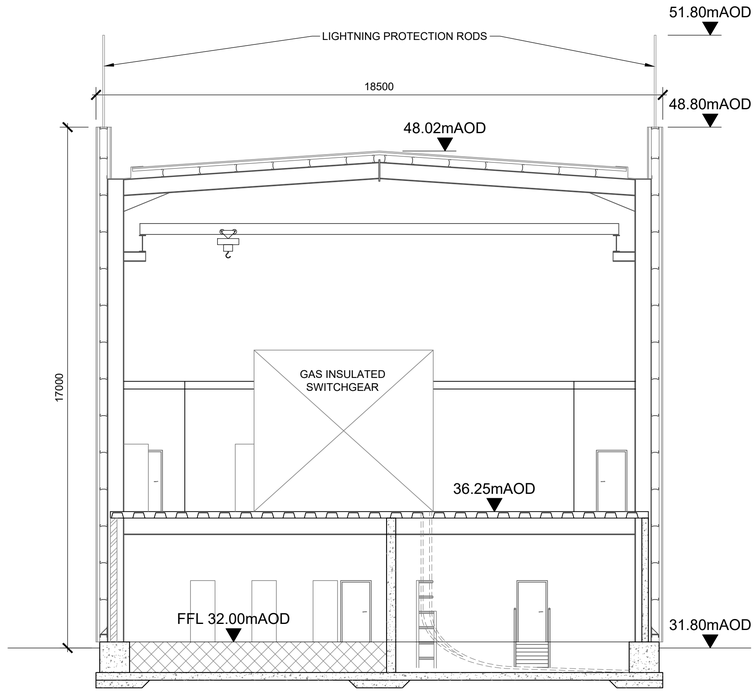

SECTION A-A

(REFER TO DRAWING 281240-ARP-ONS-GF-DR-PL-1003 FOR LOCATION)

NOTES:

1. DRAWING BASED ON EIRGRID DRAWING OFD-SSS-503-R00-002.

Rev	Date	By	Chkd	Appd
C01	23.04.24	EG	MO	COD

ARUP
One Albert Quay
Cork, Ireland
Tel +353 (0)21 422 3200
www.arup.com

Client
North Irish Sea Array Windfarm Ltd.

NISA
North Irish Sea Array

Project Title
North Irish Sea Array
Offshore Windfarm

Drawing Title
Grid Facility
Compensation Substation GIS Building
Roof plan and Section

Scale at A1: 1:100
Role: Civil
Suitability: A2 - APPROVED FOR PLANNING
Arup Job No: 281240
Rev: C01
Name: 281240-ARP-ONS-GF-DR-PL-1004

Do not scale

© Arup